CHARKHI DADRI

LAYOUT PLAN OF THE HARI NAGAR EXTENSION COLONY IN KHASRA NO -

RAWALDHI - 139//15min
140//8min,9min,12min,13min,22min,23min,24min , 18 min , 19min
154//10min
155//4min,5min,6min

DADRI:- 28//5min,6//4min
29//1min,12min,13,14min,16 - - ,24min,25 - - -
30//15min, 16min,21min,22min,23min,24min,25min
31//22min,23min
42//11min
43//1,2,3min,6min,8min,9,10,11min,12,13min,14min,15,16min,17,18,19min,20min, 24min,25min , 23 min
44//2min,3min,4min,5,6,7min,10min,11,14min,15min,16min,19min,20,21,22min,25min , 14 min
45//13//2min,14min,15min,16,17min,24//2min,25min
56//5//1min
57//5min
58//3min
REVENUE ESTATE OF VILLAGE RAWALDHI & DADRI , TEHSIL & DISTT. CH.DADRI

FORMAT FOR CAPTURING INFORMATION REGARDING UNAUTHORISED COLONY

Sr. No.	Parameter Name	Description
1	Colony name	Hari Nagar Extension Colony
2	Location of the colony	Near CHEMICAL FACTORY
3	Total Area	43.30 Acres
4	(i) Within MC	Yes
	(ii) Outside MC	No
5	Total area under vacant plots	26.22 Acres
6	Total area under Built up plots	9.18 Acres
7	land under Road	7.9 Acres
8	Proposed Land Use as per FDP-2021AD, DADRI	Residential and Agricultural
9	Details on existing colony layout	
	Residential (in acres)	9.18
	Commercial (in acres)	0.0
	Public & Semi-Public (in acres)	0.0
	Institutional (in acres)	0.0
10	Controlled Area	Dadri
11	Urban Area	Dadri
12	Year of establishment	2005
13	Layout Plan (at 1 cm : 10m)	To be Attached (Note: separate guidelines for layout attached for reference)
14	Total Plots	560
15	Constructed Plots (Residential + Commercial + Public + Industrial)	215 + 0 + 0 + 0 = 215
16	Number of vacant plots	345
17	Does the colony have street light?	Yes (Partly)
18	Does the colony have water supply through pipelines?	Yes (Partly)
19	Does the colony have underground sewerage facility?	Yes (Partly)
20	If connected to any external Sewage treatment plant? (Y/N)	No
21	Does the colony have Park or Open space	No
22	Road type on Colony (kuchha/pucca)	Partly Kuchha/Pucca
23	Minimum Road width	3.2 M
24	Width of approach road (in meters)	12M
25	Electricity provided to households through which sub station	CHARKHI DADRI
26	Does the colony have community site	No
27	Area of the community site (in acres)	No
28	Is the RWA registered	No
29	Additional Information, if any	

Details on existing approach and internal roads	length (mts.)	Colour
Type of approach road (NH/SH/Sector/Master Plan/other etc roads)		
Total length of internal roads with width up to 1.5m	0	
Total length of internal roads with width above 1.5m but upto 2.0m	0	
Total length of internal roads with width above 2.0 m but upto 2.5m	0	
Total length of internal roads with width above 2.5 m but upto 3.0 m	0	
Total length of internal roads with width more than 3m but upto 6m	4550	
Total length of internal roads with width more than 6 m - upto 9m	890	
Total length of internal roads with width more than 9m	0	

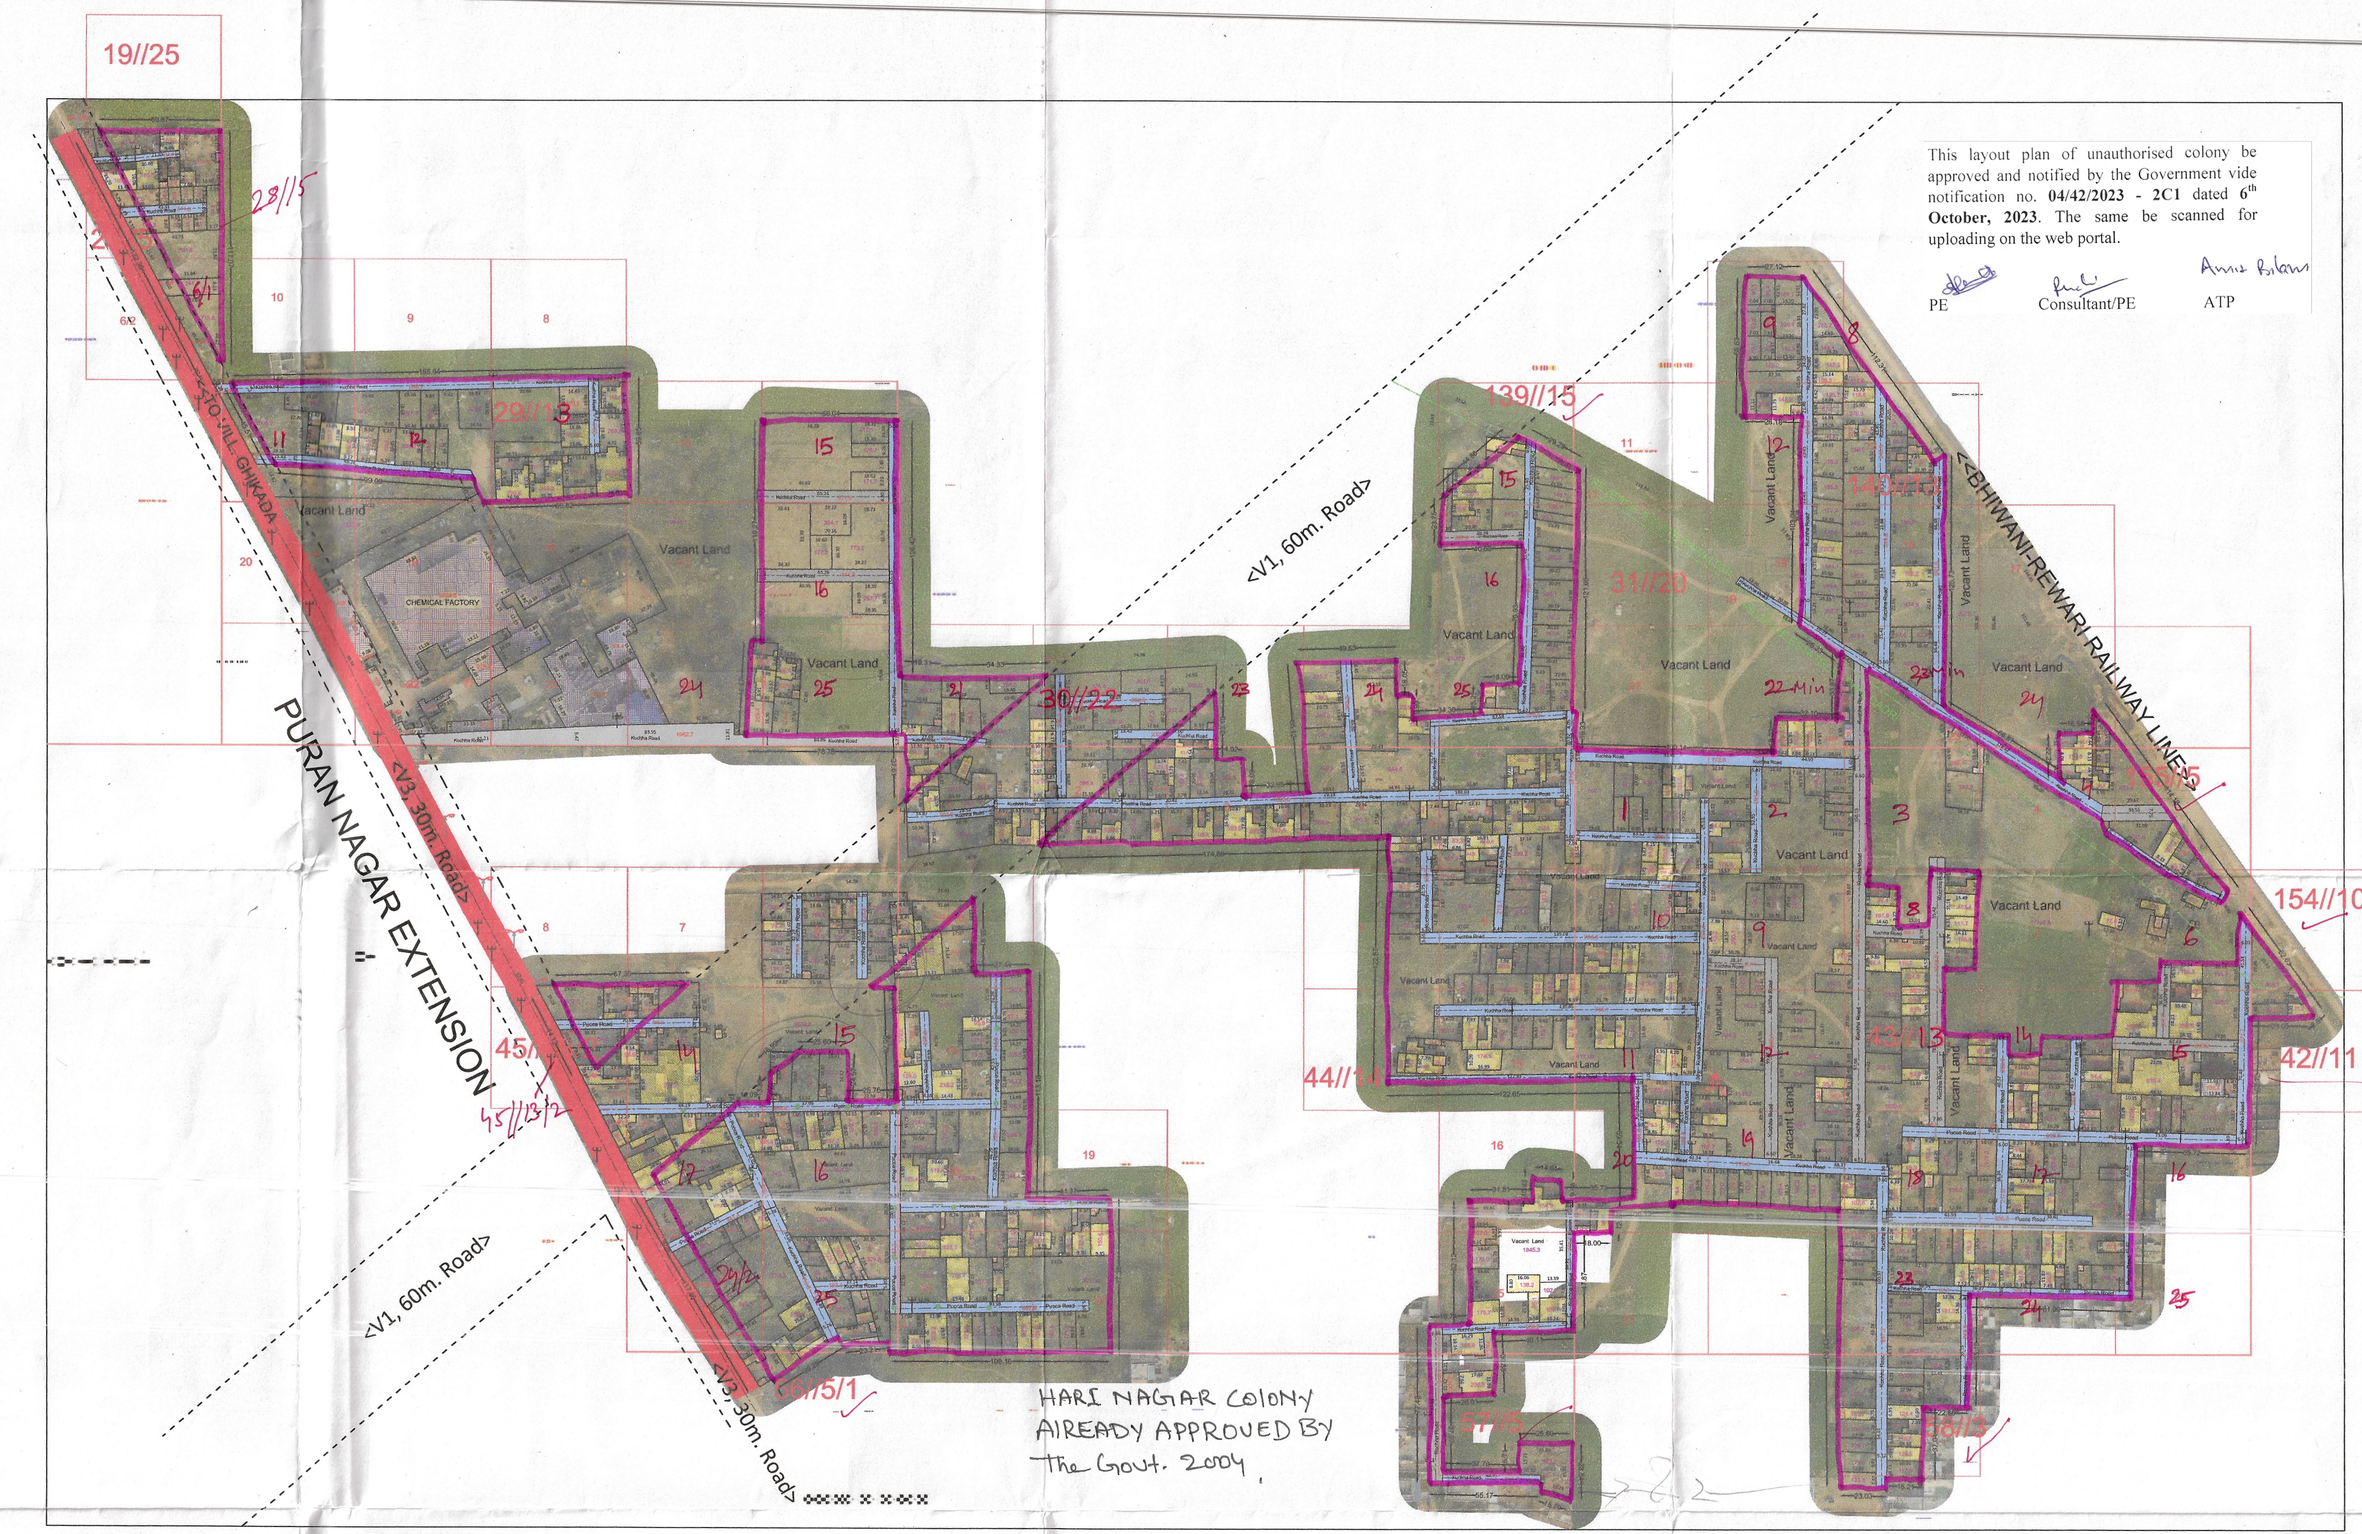

This layout plan of unauthorised colony be approved and notified by the Government vide notification no. **04/42/2023 - 2C1** dated **6th October, 2023**. The same be scanned for uploading on the web portal.

PE Consultant/PE ATP

N

ALL THE DIMENSION AND AREA IN METER ONLY

LEGEND

ManHole/ Chamber	
TF/Electric/Mobile tower	
Street Light/Solar pole	
Revenue Boundary	
City Road	
Murraba Line	
Khasra Line	
Colony Boundary	
HT Line	
Sewerage Line	
Water Supply Line	
Vacant Plot (Not to be Regularised)	
Public & Semipublic Area	
Commercial Area	
Built Up Area/Residential	
Vacant Land	
Drain	
Kuccha Road	
Pucca Road	
Industrial Area	
Divider Road	
Temple/Mosque	
Development Plan Road	

D.T.P.
District Town Planner
Charkhi Dadri

Building Inspector
Municipal Council
Charkhi Dadri

MUKESH KUMAR
M.E. M.C., CH. DADRI

Executive Officer
Municipal Council
Charkhi Dadri

Executive Engineer
Municipal Council
Charkhi Dadri

तहसीलदार
चरखी दादरी

District Municipal C...
Bhiwani

Fire Station Officer
Haryana Fire & Emergency Services
Charkhi Dadri

KEY PLAN

Client :

Sl.No.	Date	Description of revision	Prints Issued

Project :
Drone survey unauthorized colony
Haryana

SURVEY CONSULTANT :- B R Geotechnology

Checked : Balvinder Singh	Surveyor : Naveen	Scale :-	
Drawn By: Samshad Alam		Sheet :- A 0	
Drawing No : DTP(CD) / UN -DRONE SURVEY /21 /2022, DATED		Sht. No. 1 OF 1	Rev. No. R1