GURUGRAM

LAYOUT PLAN OF (8041)-AMTEK COLONY EXTENSION

IN KHASRA NO- 17//11/1 min , 11/2 min , 12/1 min , 12/2 min , 13 min , 18 min , 19 min , 20/1/1 min , [illegible] , 22 min , 23 min , 24 min , 21/2/2 min , 2/3 min , 3/1 min , [illegible]

checked & verified

REVENUE ESTATE OF VILLAGE ZAKUPUR(189) TEHSIL SOHNA

FORMAT FOR CAPTURING INFORMATION REGARDING UNAUTHORISED COLONY

Sr. No.	Parameter Name	Description	
1	Colony name	8041-AMTEK COLONY EXTENSION	
2	Area	7.66 Acres (30998.65sqm.)	
3	Location of the colony	JAURASI-ATTA ROAD	
	(i) Within MC	YES	
	(ii) Outside MC	NO	
4	Type of Colony and use (in %)	Residential	25%
		Public + Vacant	0% +55%
		Commercial + Road	0% +20%
5	Controlled Area	SOHNA	
6	Urban Area	SOHNA	
7	Year of establishment	2016	
8	Layout Plan (at 1 cm : 10m)	To be Attached (Note: separate guidelines for layout attached for reference)	
9	Total Plots	102	
10	Constructed Plots (Residential + Commercial + Public)	45 + 0 + 0 = 45	
11	Number of vacant plots	47	
12	Number of families residing in the colony	45	
13	Does the colony have street light?	No	
14	Does the colony have water supply through pipelines?	No	
	Does the colony have underground sewerage facility?	No	
15	If connected to any external Sewage treatment plant? (Y/N)	No	
16	Does the colony have Park or Open space	No	
17	Road type on Colony (kacha/pucca)	Kuccha/Pucca	
18	Width of different roads (in meters)	Road Width	Length (in mtrs)
		3.37 to 7.79M	1913.85 M
19	Minimum Road width	3.37 M	
20	Electricity provided to households through which sub station	SOHNA	
21	Does the colony have community site	No	
22	Area of the community site(in acres)	000	
		000	
		000	
23	Is the RWA registered	No	
24	Additional Information, if any		

District town planner, Enforcement,Gurugram

Patwari B.I M.E-1 M.E-2

E.E E.O

DTP (P) (GGN)

25/09/2023

DMC

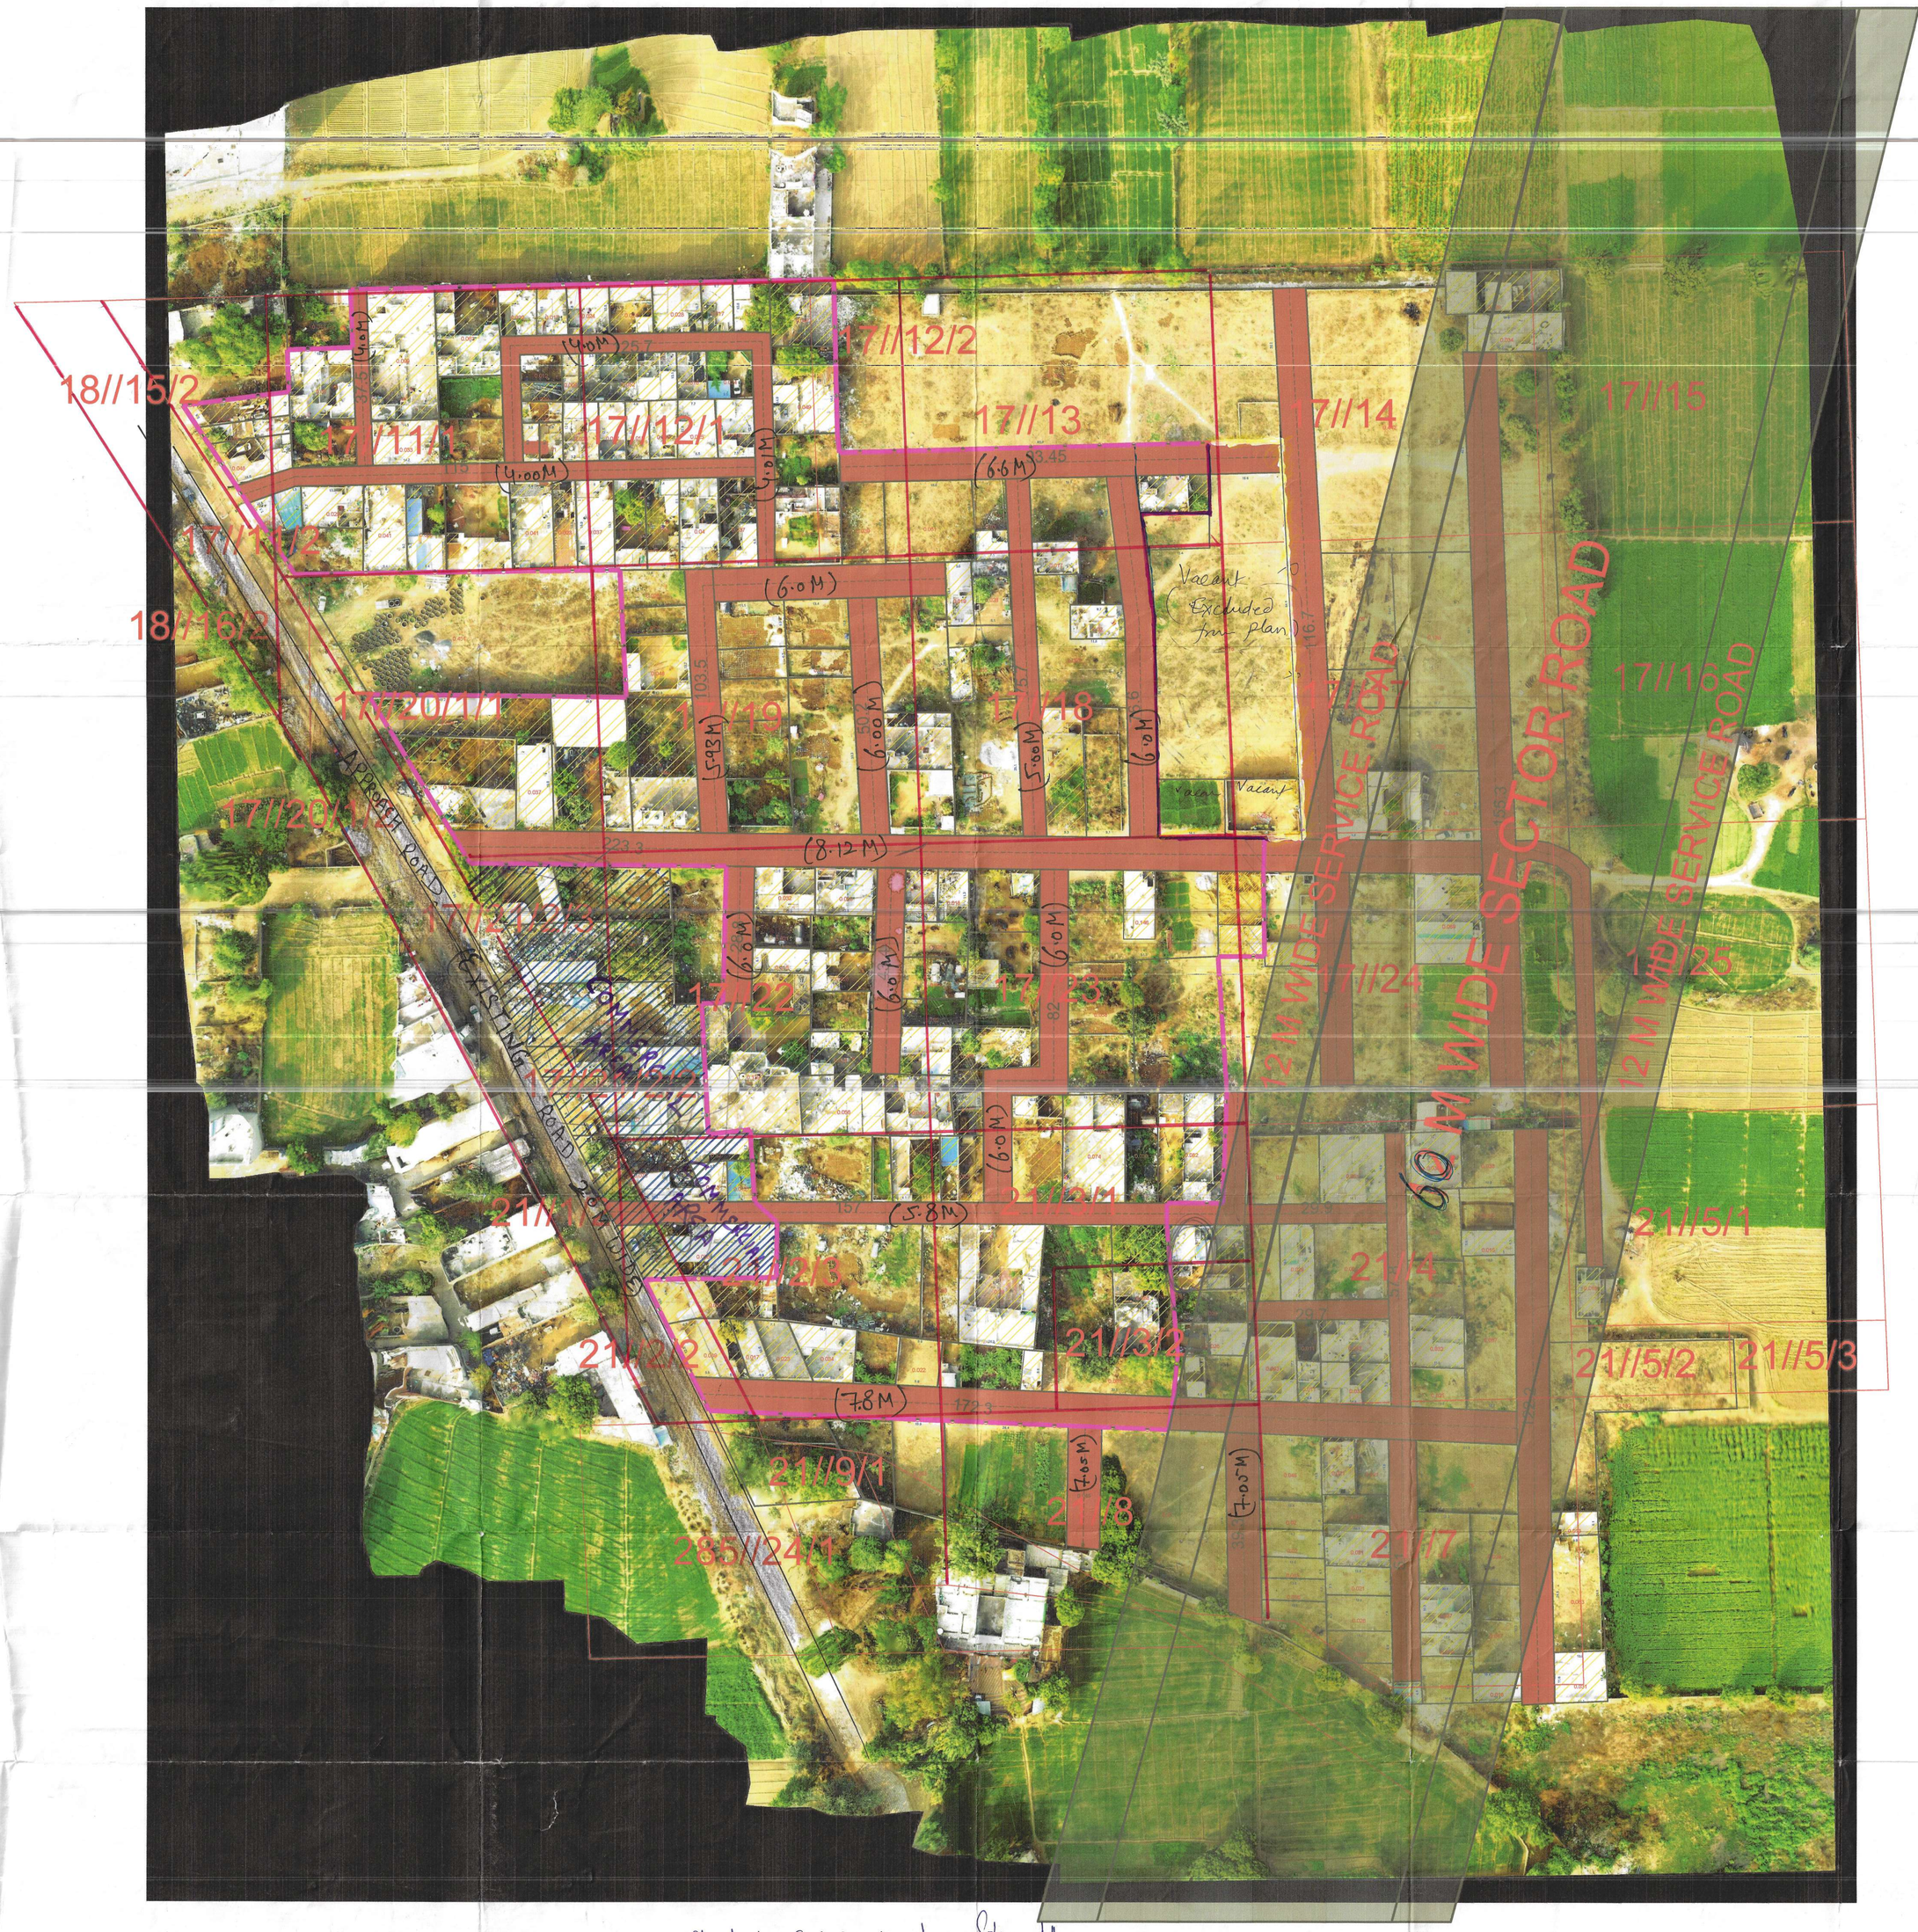

N

ALL THE DIMENSION AND AREA IN METER ONLY

LEGEND

Vacant Land	
Built Up Area/Residential	
Murraba Line	
Khasra Line	
Colony Boundary	
Kuccha Road	
Pucca Road	
COMMERCIAL AREA.	

KEY PLAN

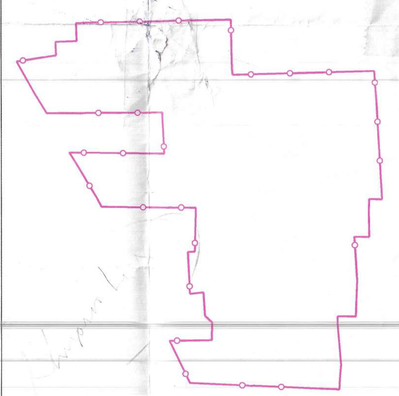

This layout plan of unauthorised colony is approved and notified by the Government vide notification no. **09/45/2024 - 4C - II** dated **6th March, 2024**. The same be scanned for uploading on the web portal.

PE Consultant/PE ATP

M C Sohna

Pt As per FDP 2031 AD above Colony falls in Sec-10 Residential Zone. Outer Boundary Reduce. against report sent by this office memo no. 6362 Dt. 21-08-2023

Verified

ATP

KULBIR AD